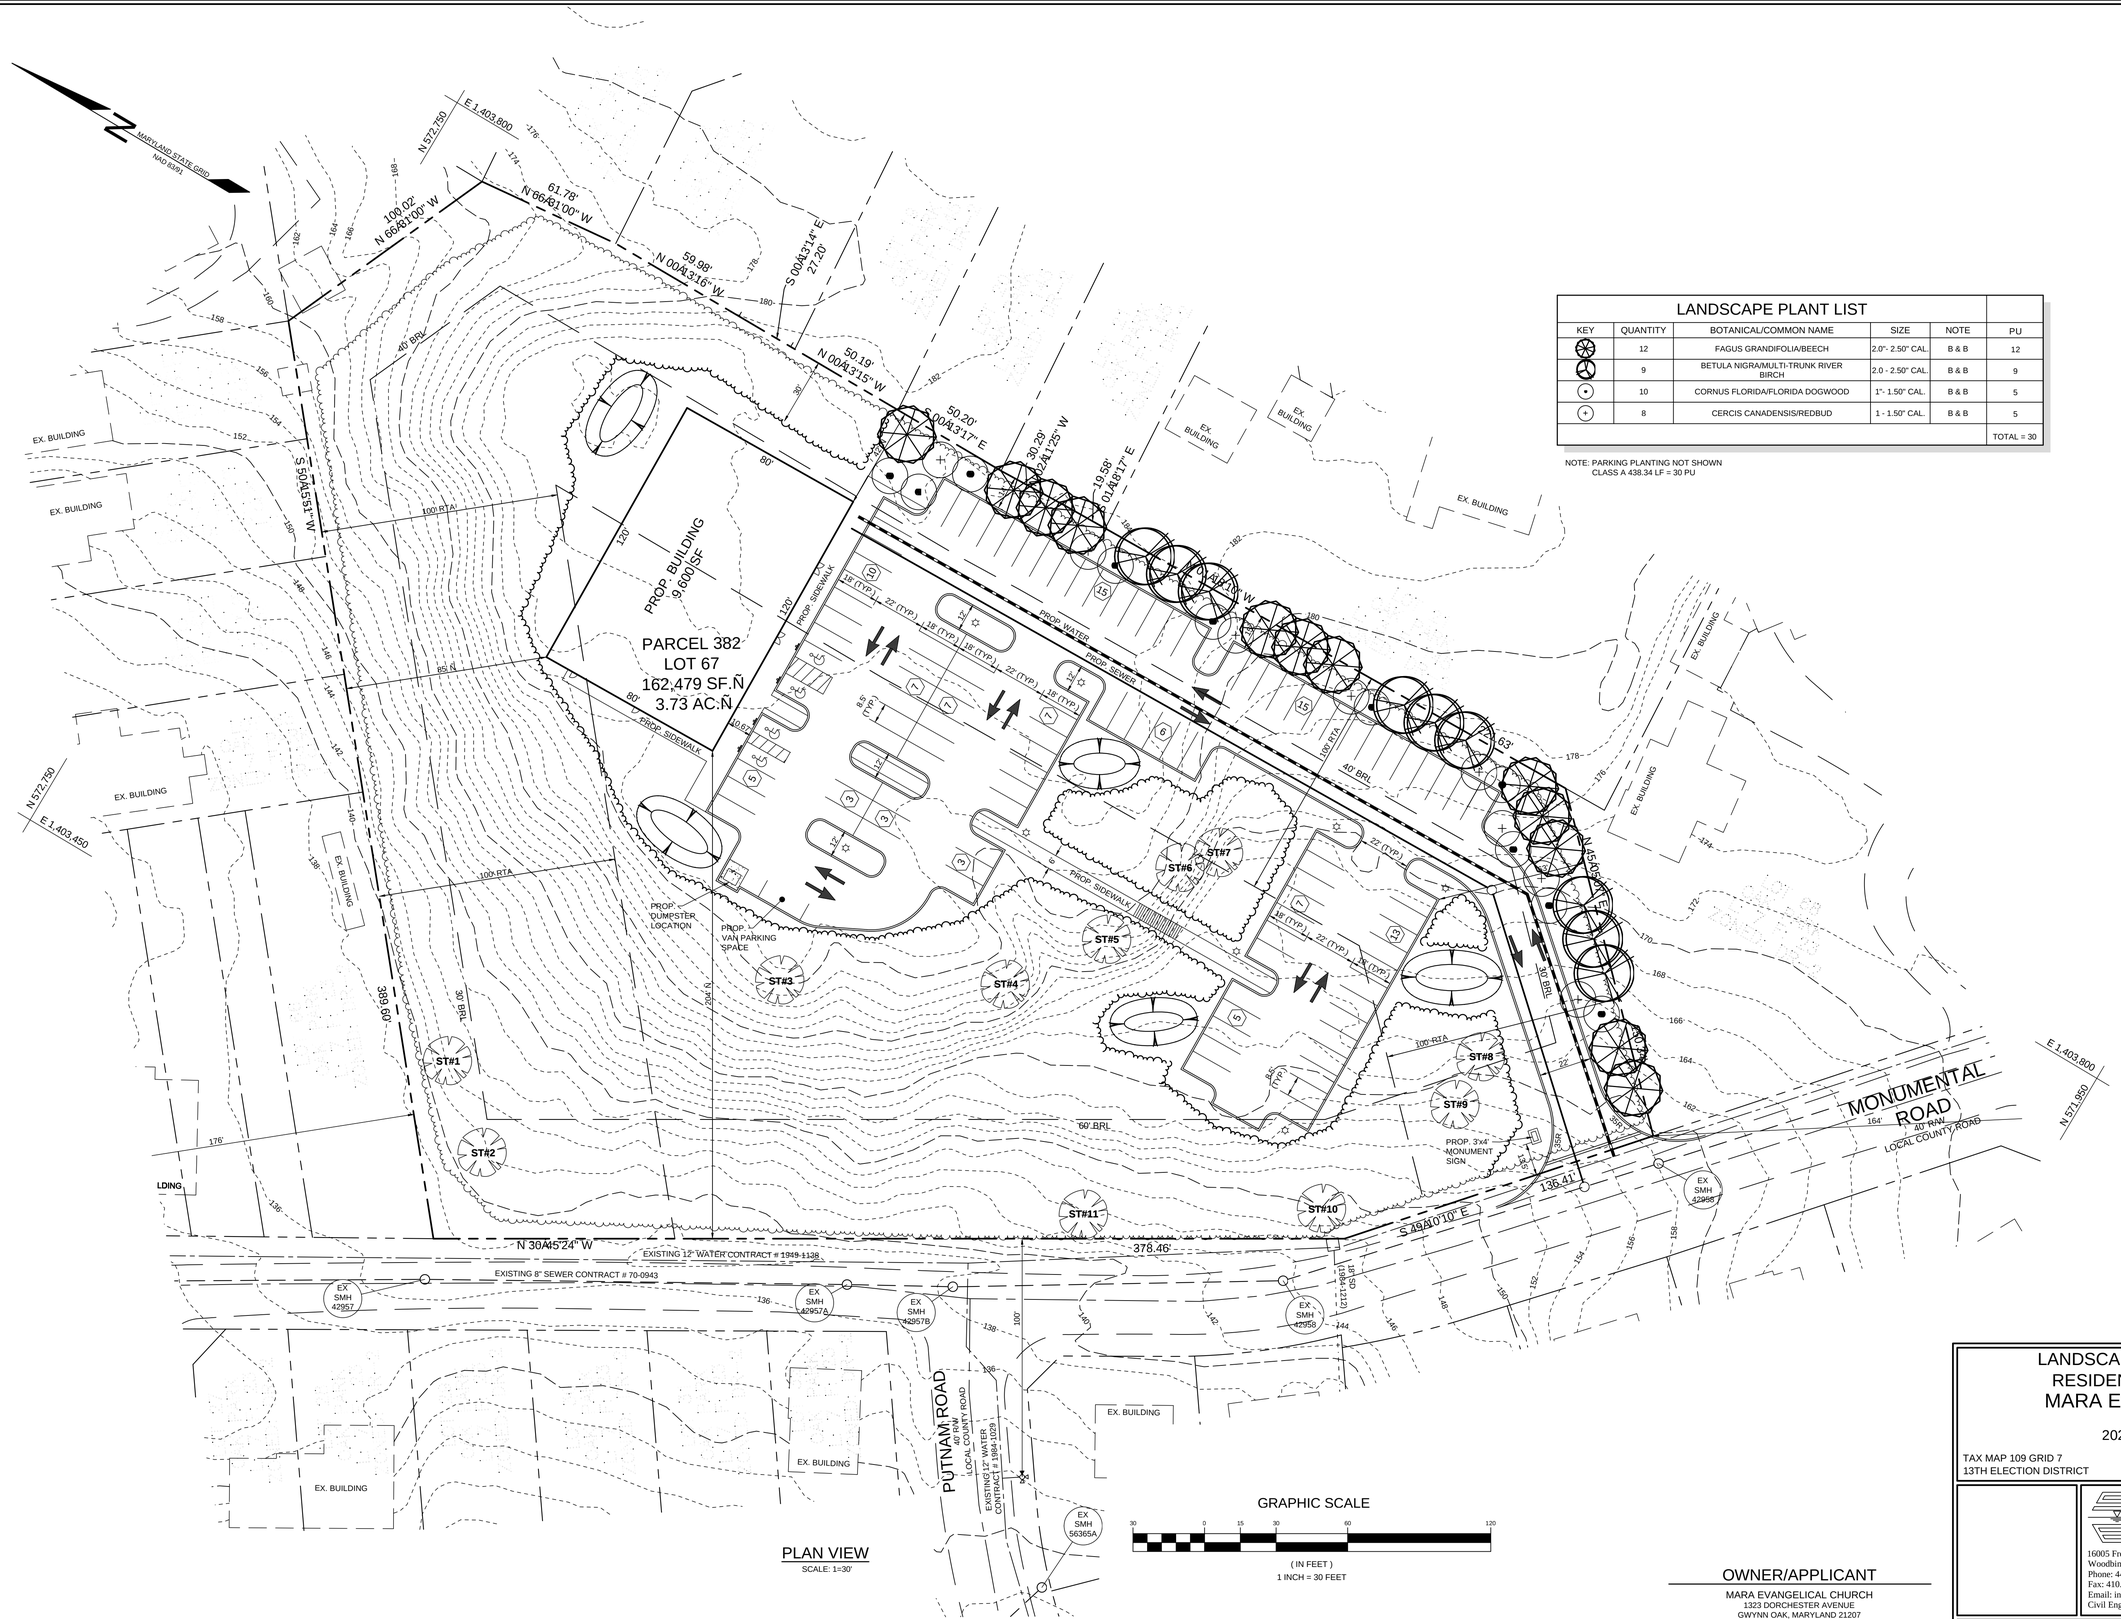

PLAN VIEW

SCALE: 1=30'

GRAPHIC SCALE

30 0 15 30 60 120

(IN FEET)
1 INCH = 30 FEET

LEGEND

- EXISTING GIS CONTOUR — 382
- PROPOSED CONTOUR — 382
- EXISTING TREELINE
- PROPOSED TREELINE
- EXISTING FIRE HYDRANT
- EXISTING SPECIMENTREE — ST#5
- PROPOSED TWO-WAY DRIVE AISLE
- POSSIBLE STORMWATER MANAGEMENT FACILITY

LANDSCAPE PLANT LIST

KEY	QUANTITY	BOTANICAL/COMMON NAME	SIZE	NOTE	PU
	12	FAGUS GRANDIFOLIA/BEECH	2.0"- 2.50" CAL.	B & B	12
	9	BETULA NIGRA/MULTI-TRUNK RIVER BIRCH	2.0 - 2.50" CAL.	B & B	9
	10	CORNUS FLORIDA/FLORIDA DOGWOOD	1"- 1.50" CAL.	B & B	5
	8	CERCIS CANADENSIS/REDBUD	1 - 1.50" CAL.	B & B	5
					TOTAL = 30

NOTE: PARKING PLANTING NOT SHOWN
CLASS A 438.34 LF = 30 PU

LANDSCAPE SCREENING PLAN FOR RESIDENTIAL TRANSITION AREA
MARA EVANGELICAL CHURCH

2025 MONUMENTAL ROAD

TAX MAP 109 GRID 7
13TH ELECTION DISTRICT

PARCEL 382
BALTIMORE COUNTY, MARYLAND

OWNER/APPLICANT

MARA EVANGELICAL CHURCH
1323 DORCHESTER AVENUE
GWYNN OAK, MARYLAND 21207
(240) 409-6511

Sill Engineering Group, llc
16005 Frederick Road, 2nd Floor
Woodbine, Maryland 21797
Phone: 443.325.5076
Fax: 410.696.2022
Email: info@sillengineering.com
Civil Engineering for Land Development

DESIGN BY: PS
DRAWN BY: SZS
CHECKED BY: PS
SCALE: AS SHOWN
DATE: MAY 3, 2022
PROJECT #: 21-038
SHEET #: 1 of 1

PROFESSIONAL CERTIFICATION: I HEREBY CERTIFY THAT THESE DOCUMENTS WERE PREPARED OR APPROVED BY ME, AND THAT I AM A DULY LICENSED PROFESSIONAL ENGINEER UNDER THE LAWS OF THE STATE OF MARYLAND, LICENSE NO. 32025, EXPIRATION DATE JUNE 20, 2023